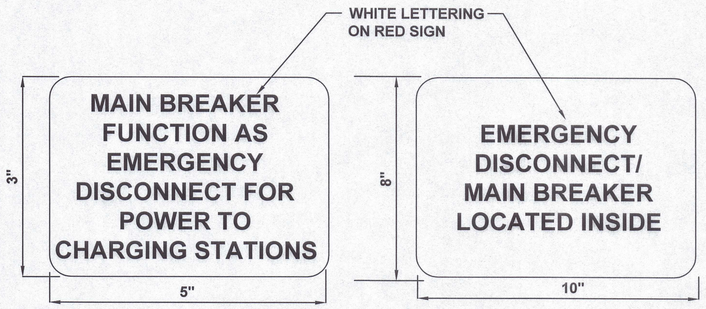

NOTE

1. TO BE PLACED BY THE MAIN BREAKER INSIDE SWITCHBOARD.

NOTE

1. TO BE PLACED ON OUTSIDE OF SWITCHBOARD SECTION HOUSING THE MAIN BREAKER.

A / D-4 EMERGENCY DISCONNECT SIGN DETAIL

SCALE: N.T.S.

NOTES

1. CONTRACTOR TO SELECT APPROPRIATE SIGN PER PROPOSED SIGN LOCATION.
2. BOTTOM OF LOWEST SIGN SHALL BE INSTALLED 68" ABOVE GRADE.

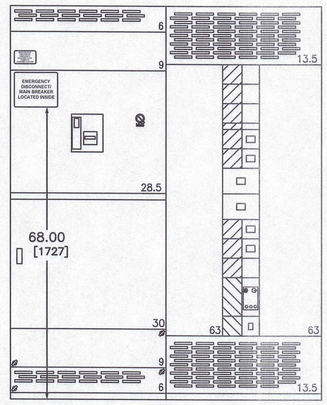

B / D-4 EMERGENCY DISCONNECT SIGN HEIGHT DETAIL

SCALE: N.T.S.

NOTES

1. LASER ENGRAVED PLAQUE. RED/WHITE, 0.5" ROUNDED CORNERS.
2. FURNISH AND INSTALL ON SWITCHBOARD WHERE IT IS VISIBLE.
3. BOTTOM OF LOWEST SIGN SHALL BE INSTALLED 68" ABOVE GRADE.

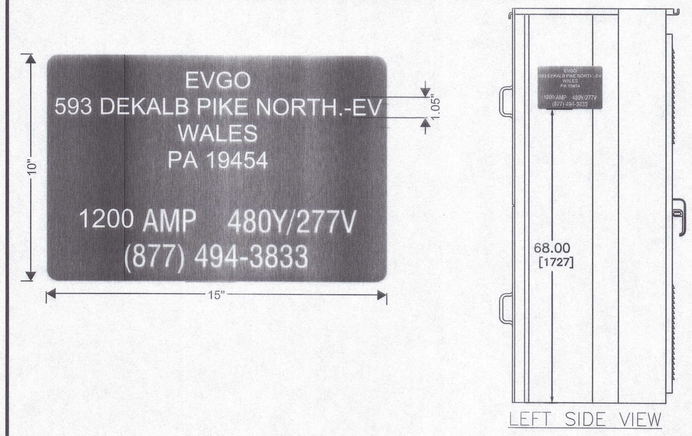

C / D-4 ADDRESS AND PLACARD DETAIL

SCALE: N.T.S.

D / D-4 NOT USED

SCALE: N.T.S.

E / D-4 NOT USED

SCALE: N.T.S.

EVgo
FAST CHARGING

EVgo SERVICES, LLC
11835 W OLYMPIC BLVD STE 900 E
LOS ANGELES, CA 90064

WB Engineers+ Consultants

EV strategies

Job Name:
WAWA #0157
NORTH WALES

593 DEKALB PIKE. -EV
NORTH WALES,PA 19454

SHEET DESCRIPTION:
DETAILS

Project #: P17773
File:
Drawn by: KC
Date(s): 07/25/2022
2022.07.25 – DD100 PRELIMINARY DESIGN
2022.08.08 – ISSUED FOR PERMIT

D-4